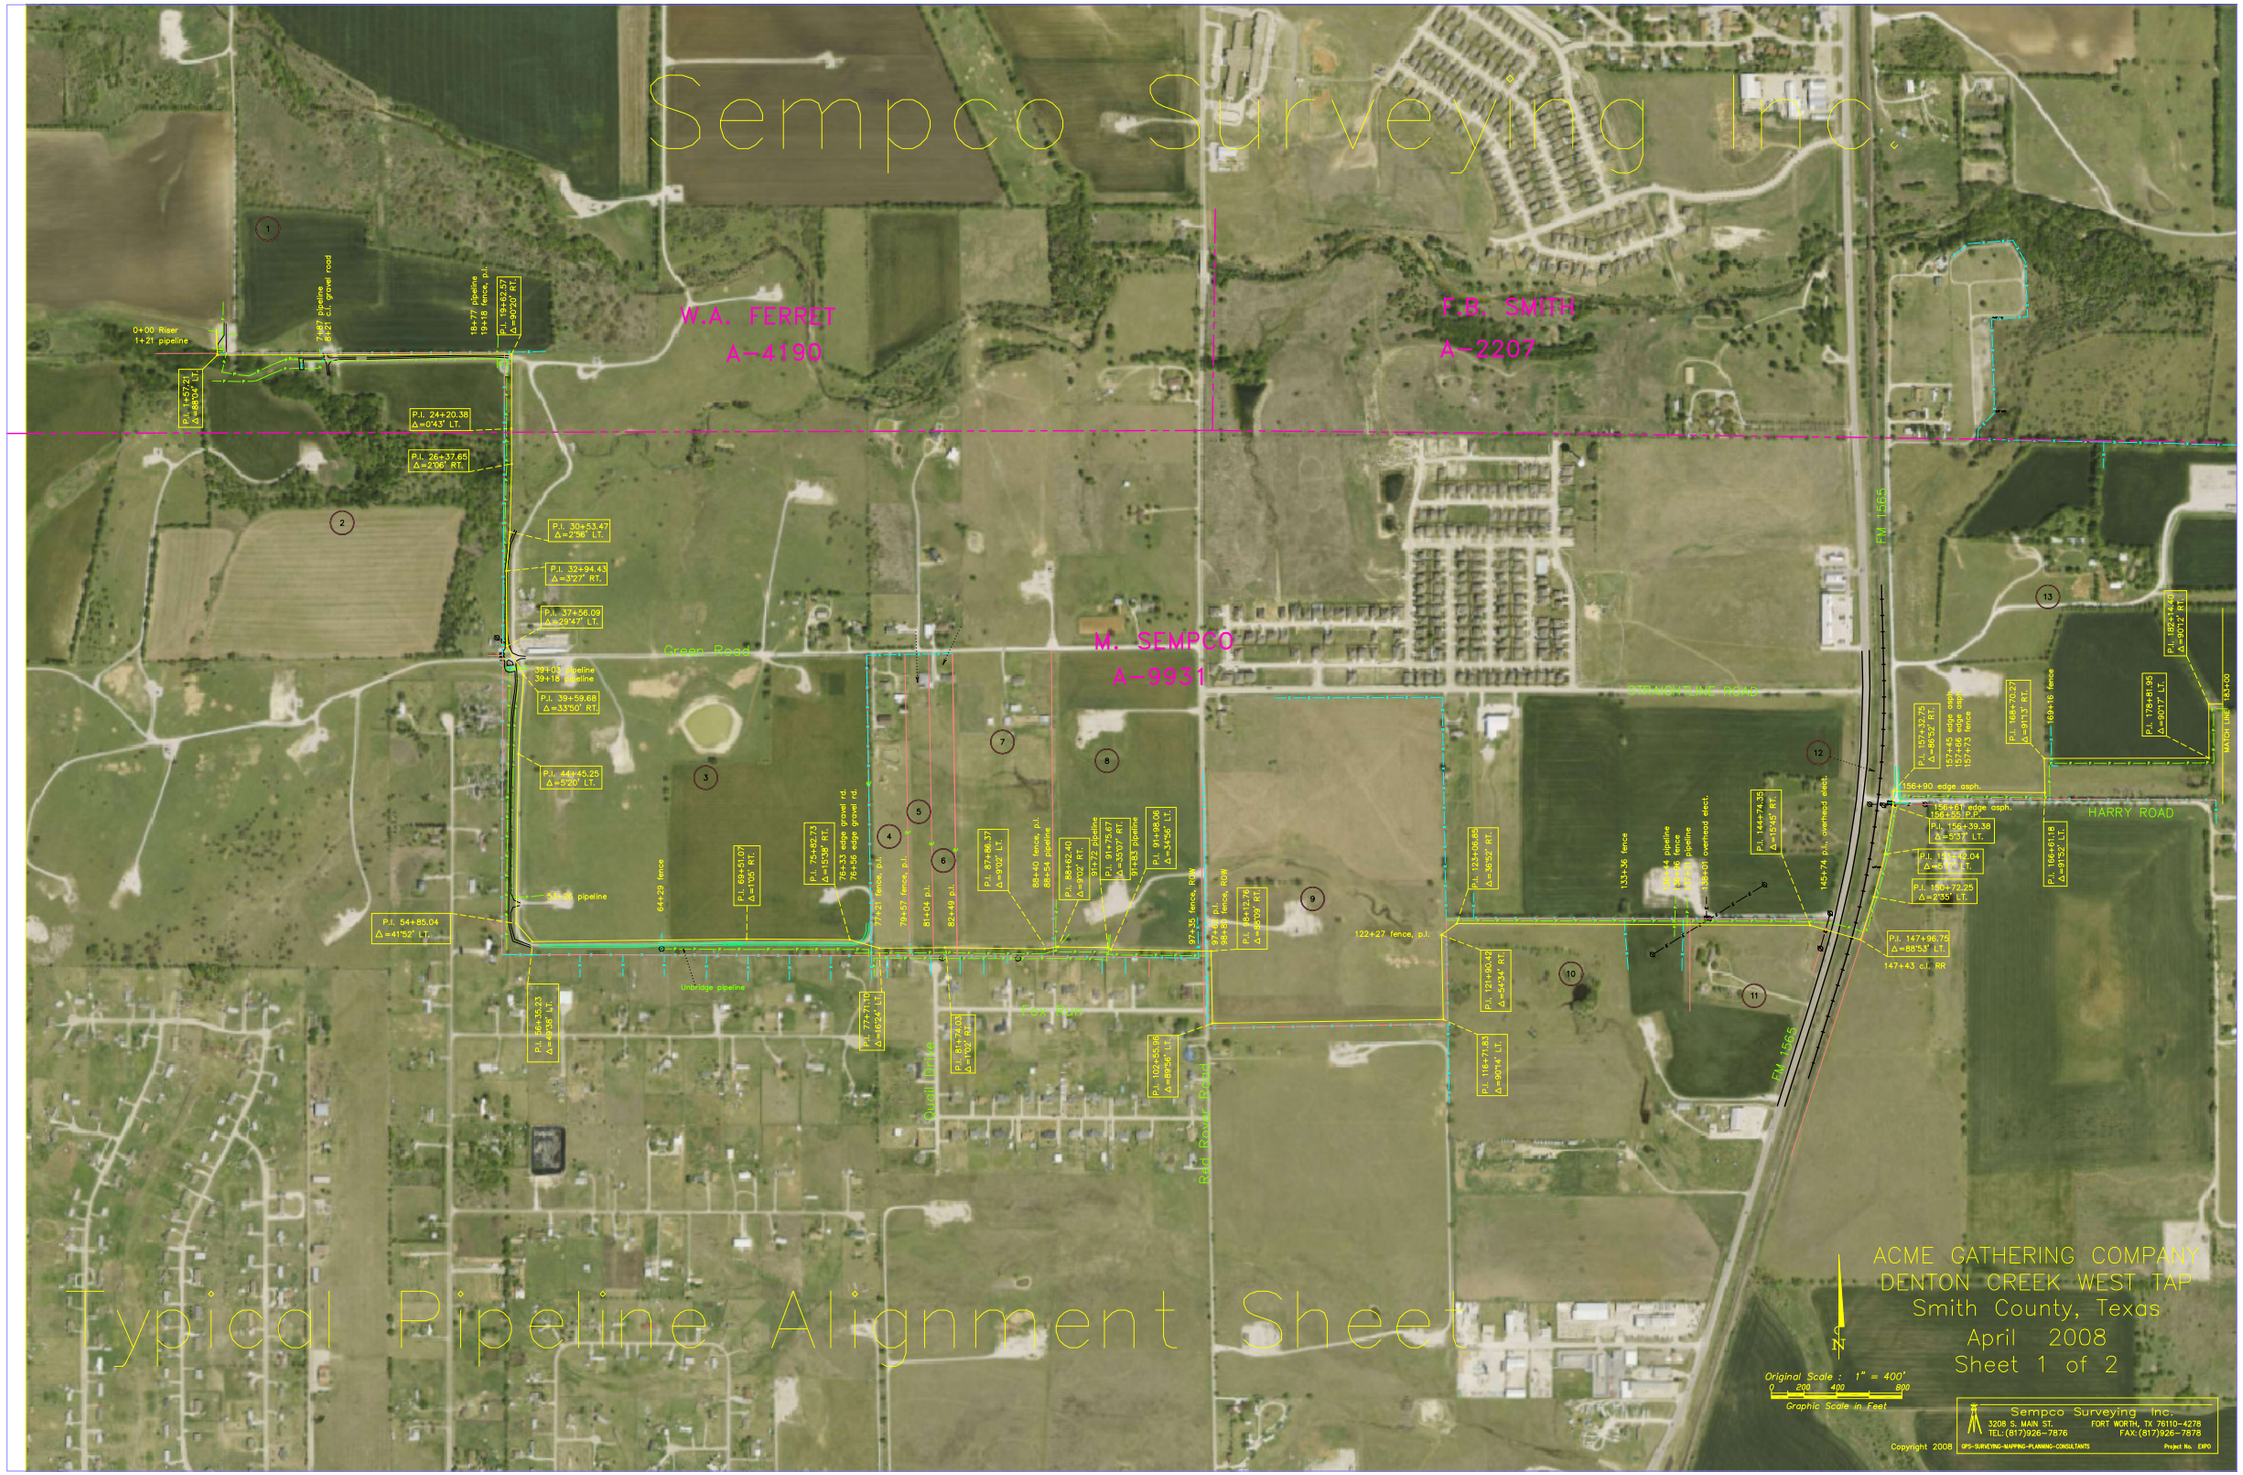
Sempco Surveying Inc.
W.A. FERRET
A-4190
F.B. SMITH
A-2207
M. SEMPCO
A-9931
Green Road
HARRY ROAD
FM 1566
Typical Pipeline Alignment Sheet
ACME GATHERING COMPANY
DENTON CREEK WEST TAP
Smith County, Texas
April 2008
Sheet 1 of 2
Original Scale : 1" = 400'
Graphic Scale in Feet
Sempco Surveying Inc.
3208 S. MAIN ST. FORT WORTH, TX 76110-4278
TEL:(817)926-7876 FAX:(817)926-7878
GPS-SURVEYING-MAPPING-PLANNING-CONSULTANTS
Project No. EXPO
Copyright 2008